## MAIN FLOOR FRAMING

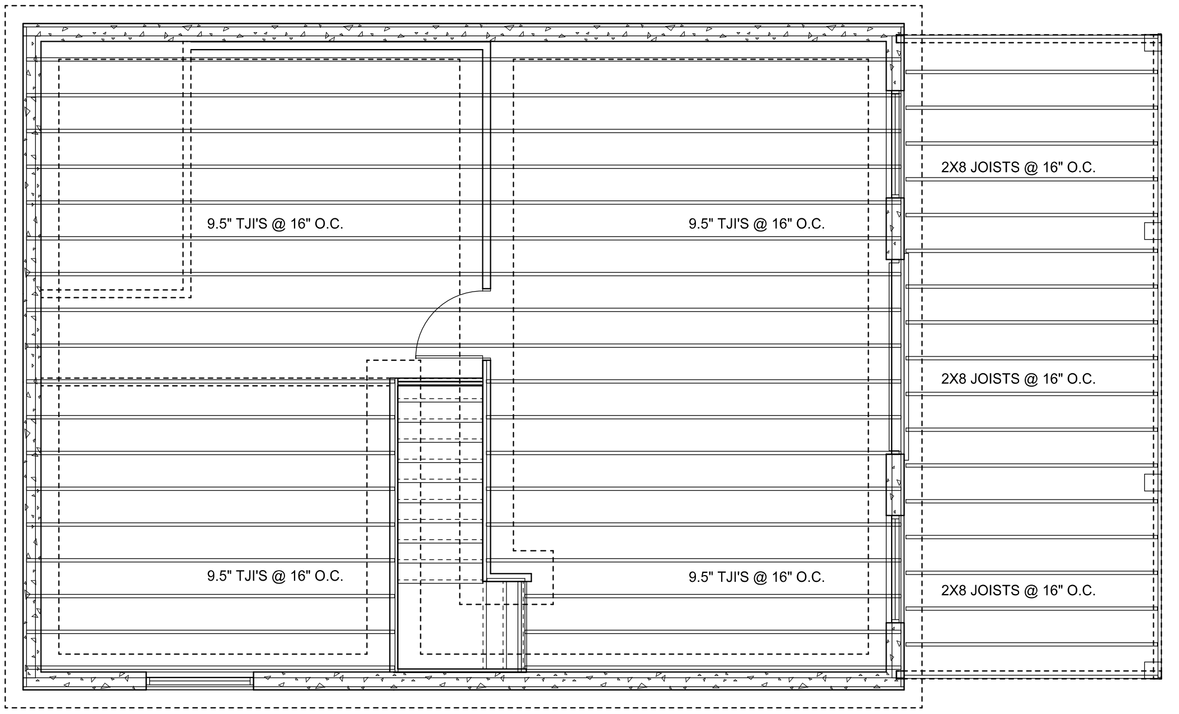


## LOFT FLOOR FRAMING

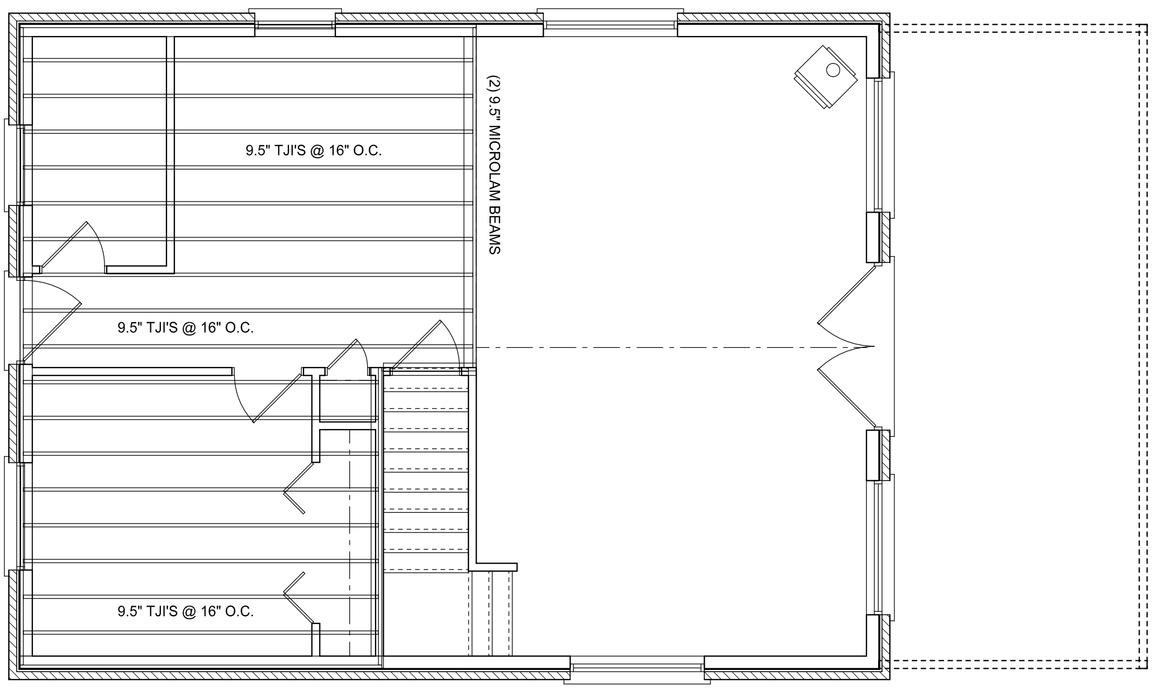


## ROOF FRAMING

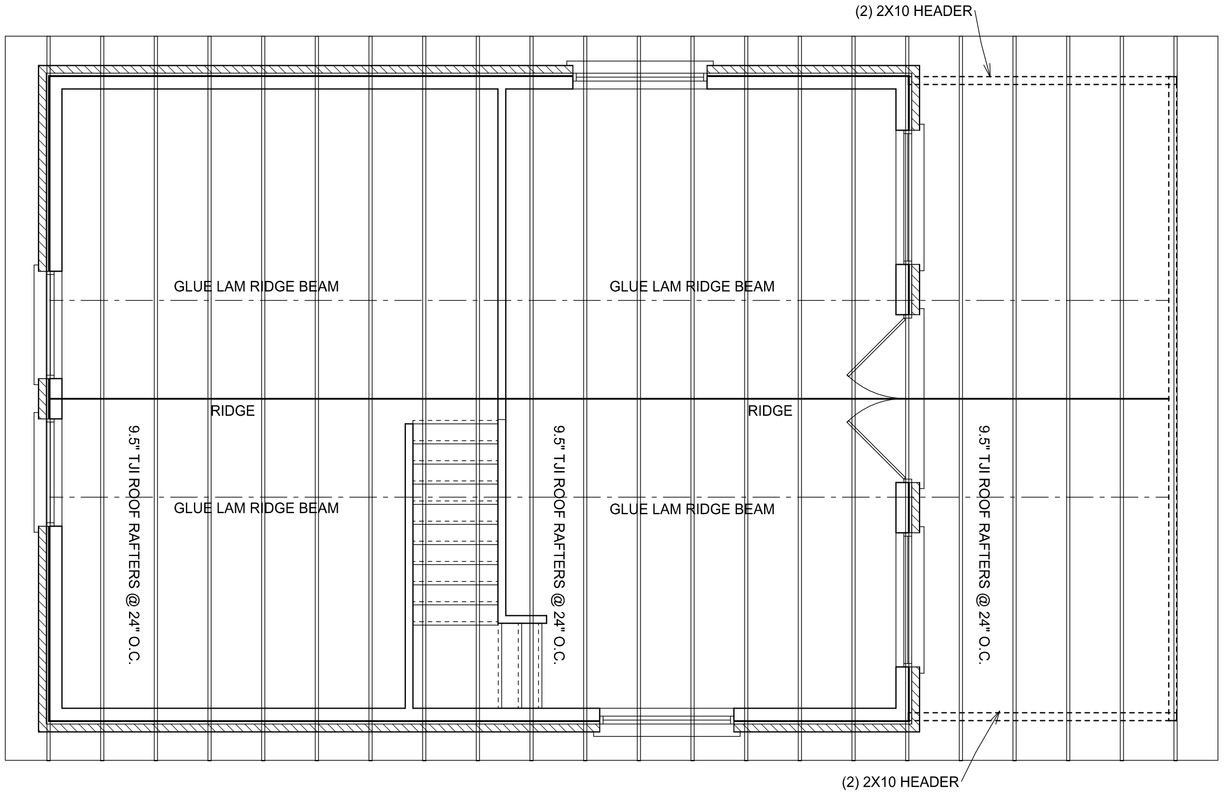
(2) 2X10 HEADER
GLUE LAM RIDGE BEAM
GLUE LAM RIDGE BEAM
RIDGE
RIDGE
9.5" TJI ROOF RAFTERS @ 24" O.C.
9.5" TJI ROOF RAFTERS @ 24" O.C.
9.5" TJI ROOF RAFTERS @ 24" O.C.
GLUE LAM RIDGE BEAM
GLUE LAM RIDGE BEAM
(2) 2X10 HEADER

# cabinsandsheds

| | | |
|---|---|---|
| SCALE 1/4" = 1'-0" | APPROVED | DRAWN BY |
| DATE July 31, 2008 | | REVISED |
| DRAWING NUMBER SHEET 4 | PLAN NAME: CABIN 2 | |

FLOOR AND ROOF FRAMING

SINGLE USE FOR:

www.cabinsandsheds.com

These plans are the exclusive property of www.cabinsandsheds.com and are available for use, resell, reuse, ownership rights and modification through a special offer by cabinsandsheds.com to those who purchase plans as a collections from cabinsandsheds.com. All other reproduction and/or use is prohibited

IT IS THE RESPONSIBILITY OF THE PURCHASER/BUILDER OF THIS PLAN TO INSURE THAT ALL LOCAL BUILDING CODES AND REQUIREMENTS ARE MET. (STRUCTURAL, SEISMIC, SNOW, WIND, HVAC, ELECTRICAL ETC.)